P. . VIEW

NO SCALE

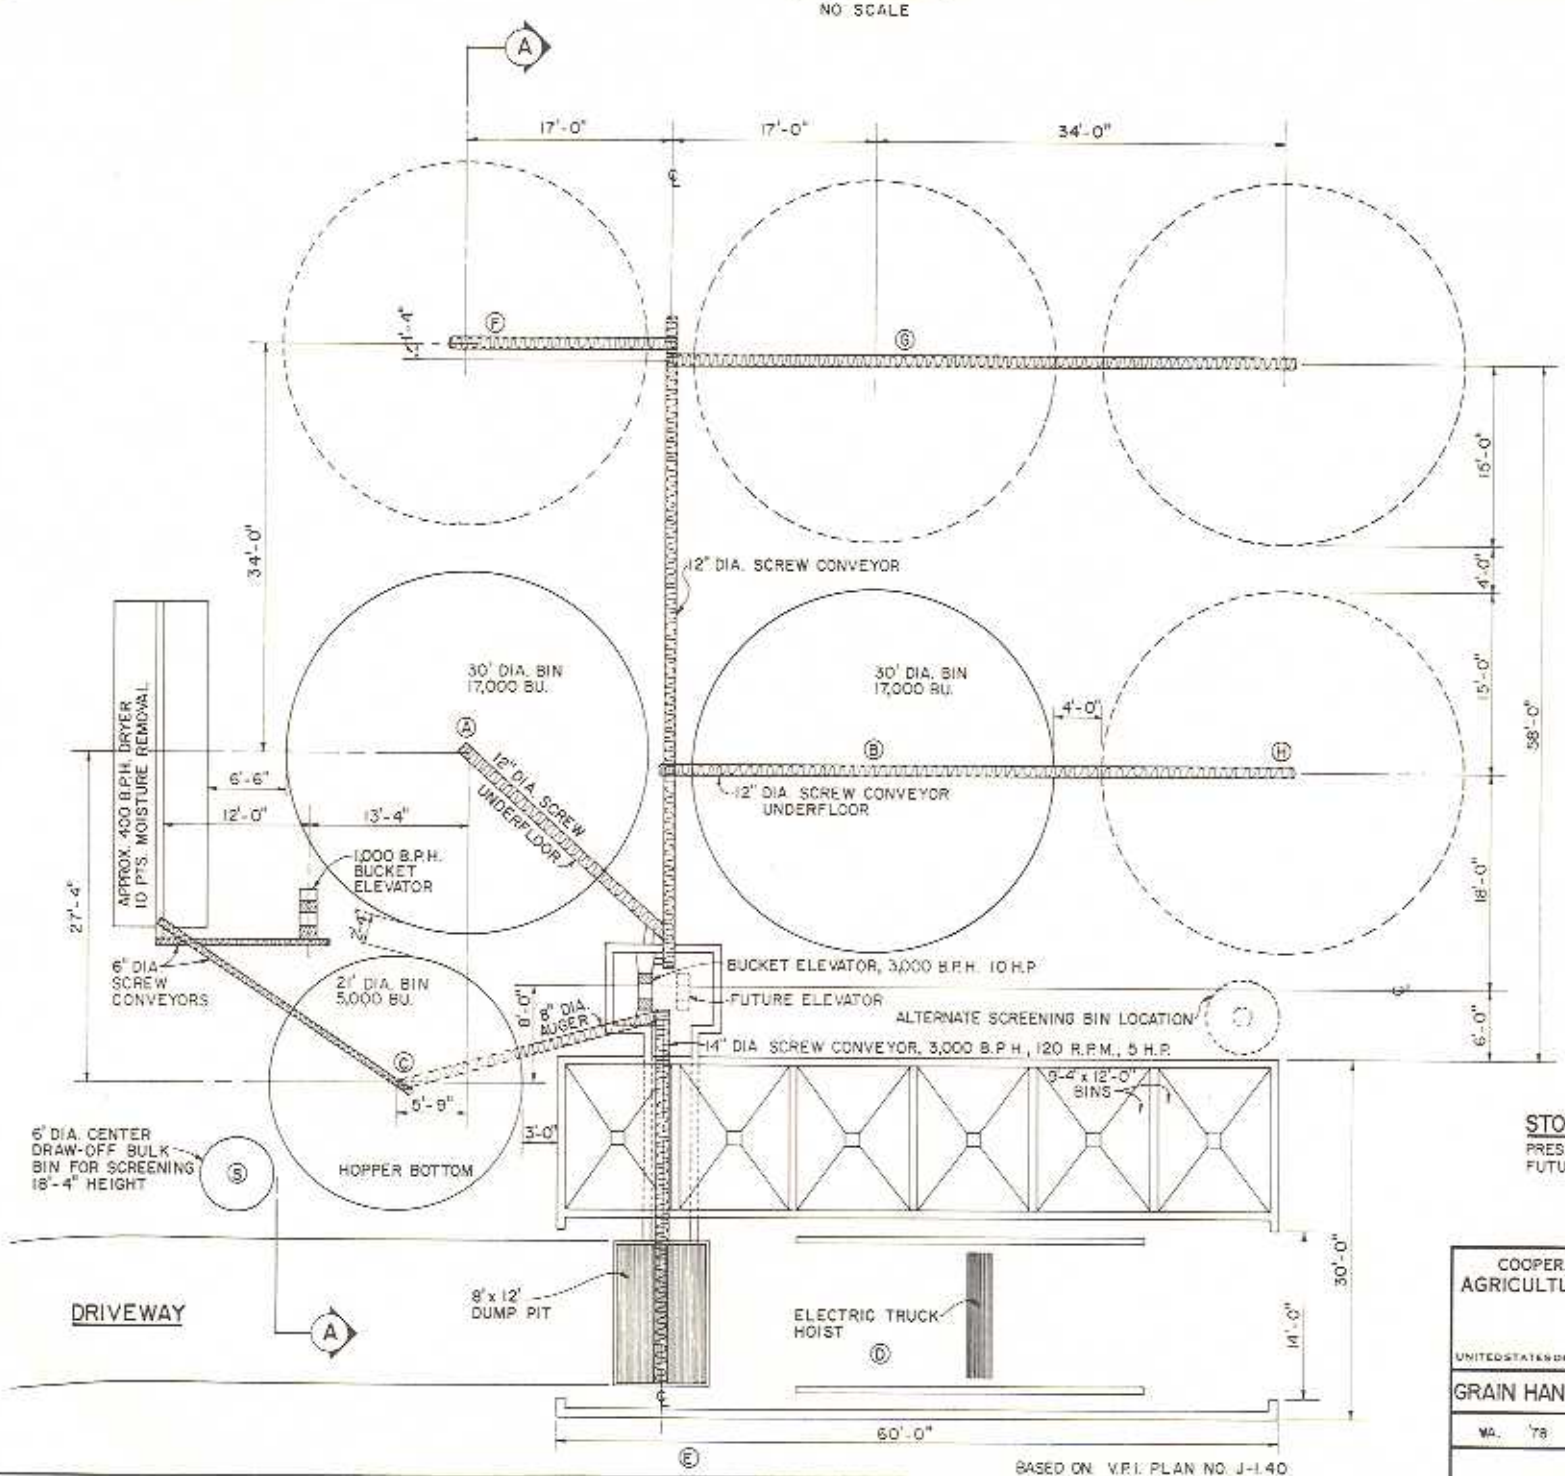

BASED ON V.P.I. PLAN NO. J-1.40

STORAGE CAPACITY

PRESENT - 40,000 BU.
FUTURE - 108,000 BU.

COOPERATIVE EXTENSION WORK IN
AGRICULTURE AND HOME ECONOMICS

AND
UNITED STATES DEPARTMENT OF AGRICULTURE COOPERATING

GRAIN HANDLING & STORAGE CENTER

MA. '78	6296	SHEET 1 OF 3